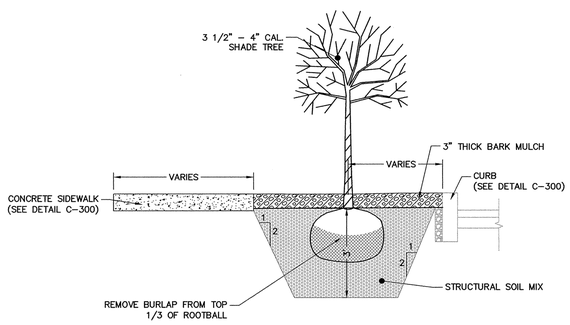

PLANTER
NOT TO SCALE

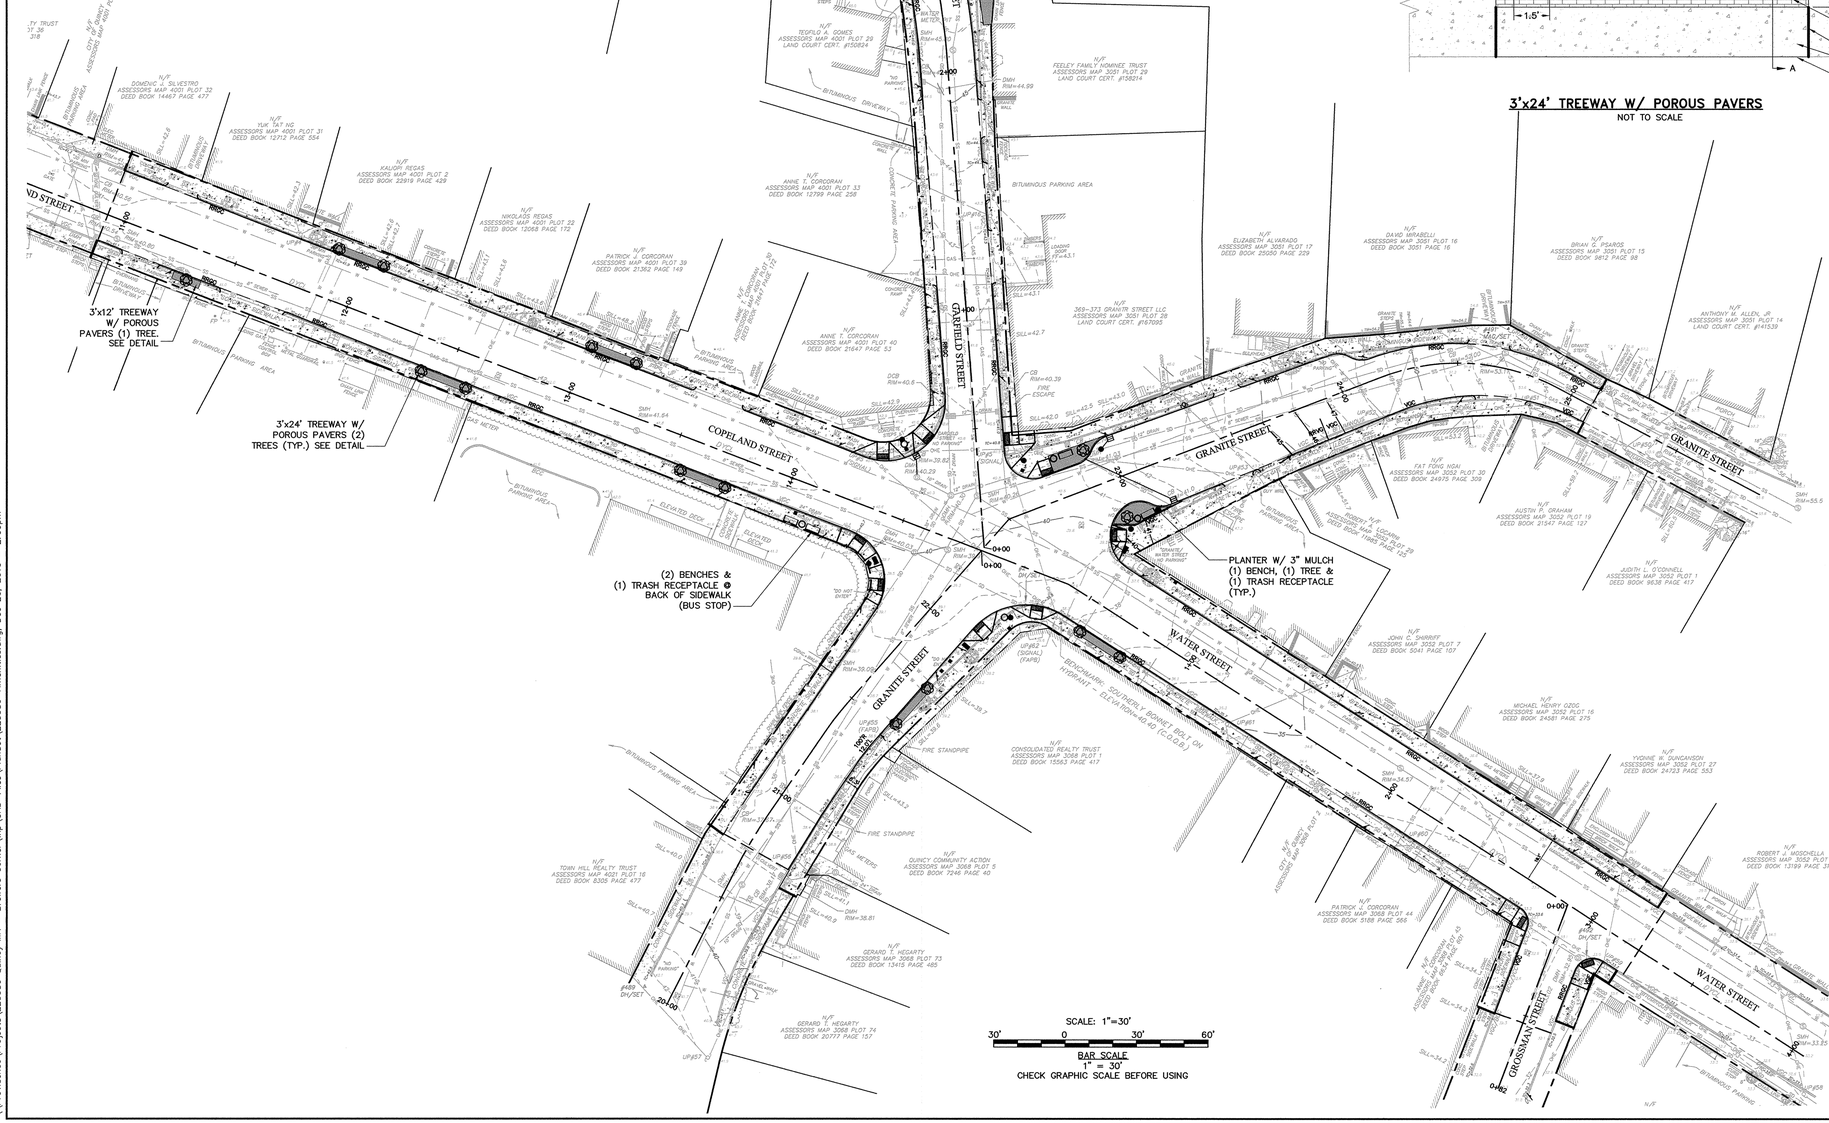

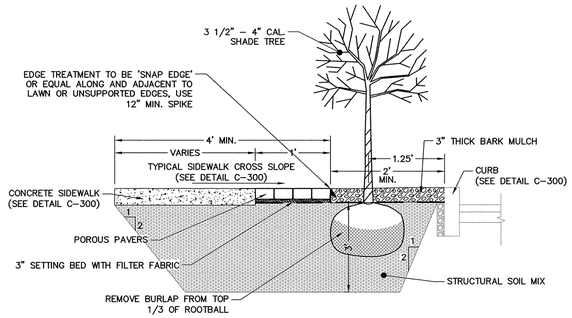

SECTION A–A'

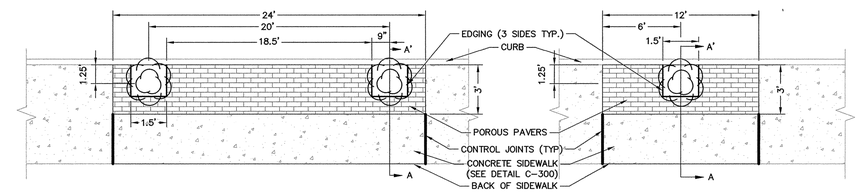

3'x24' TREEWAY W/ POROUS PAVERS
NOT TO SCALE

3'x12' TREEWAY W/ POROUS PAVERS
NOT TO SCALE

THIS DOCUMENT IS THE PROPERTY OF WOODARD & CURRAN INC. AND ITS CLIENT. REPRODUCTION OR MODIFICATION WITHOUT WRITTEN PERMISSION IS PROHIBITED.

980 Washington Street
Dedham, Massachusetts 02026
800.446.5518 | www.woodardcurran.com
COMMITMENT & INTEGRITY DRIVE RESULTS
WOODARD & CURRAN

COMMONWEALTH OF MASSACHUSETTS
DAVID A. WHITE
No. 35880
REGISTERED PROFESSIONAL ENGINEER

REV	DESCRIPTION	DATE

DESIGNED BY: BMc
DRAWN BY: BMc
CHECKED BY: DW
222580–Amenities.dwg

AMENITIES PLAN AND DETAILS

CITY OF QUINCY, MASSACHUSETTS
1305 HANCOCK ST, QUINCY, MA

BREWERS CORNER AND VICINITY
PEDESTRIAN ACCESS &
TRAFFIC MANAGEMENT IMPROVEMENTS

JOB NO.: 223580.00
DATE: December 17, 2010
SCALE: 1"=30'
SHEET: 10 OF 17

C-400

\\Providence\Projects\223580 Quincy MA – Brewers Corner\vib\CAD–Files\PlanSet\223580–Amenities.dwg, Dec 20, 2010 – 2:09pm