ADAMS GREEN TRANSPORTATION IMPROVEMENTS

PROPOSED BICYCLE RACK

PROPOSED TRASH RECEPTACLE

PROPOSED TREE PLANTER CURB

PROPOSED BENCHES

PROPOSED BRICK PAVING

PROPOSED BOLLARD

PROPOSED STREET LIGHT

PROPOSED SIGNAL POST & MAST ARM

PROPOSED STREETSCAPE TREATMENT

ROADWAY	
BRICK PAVERS	
CEMENT CONCRETE	
CEMENT CONCRETE WHEELCHAIR RAMPS	
GRANITE PAVER	
TREE PITS	
LOAM & SEED	

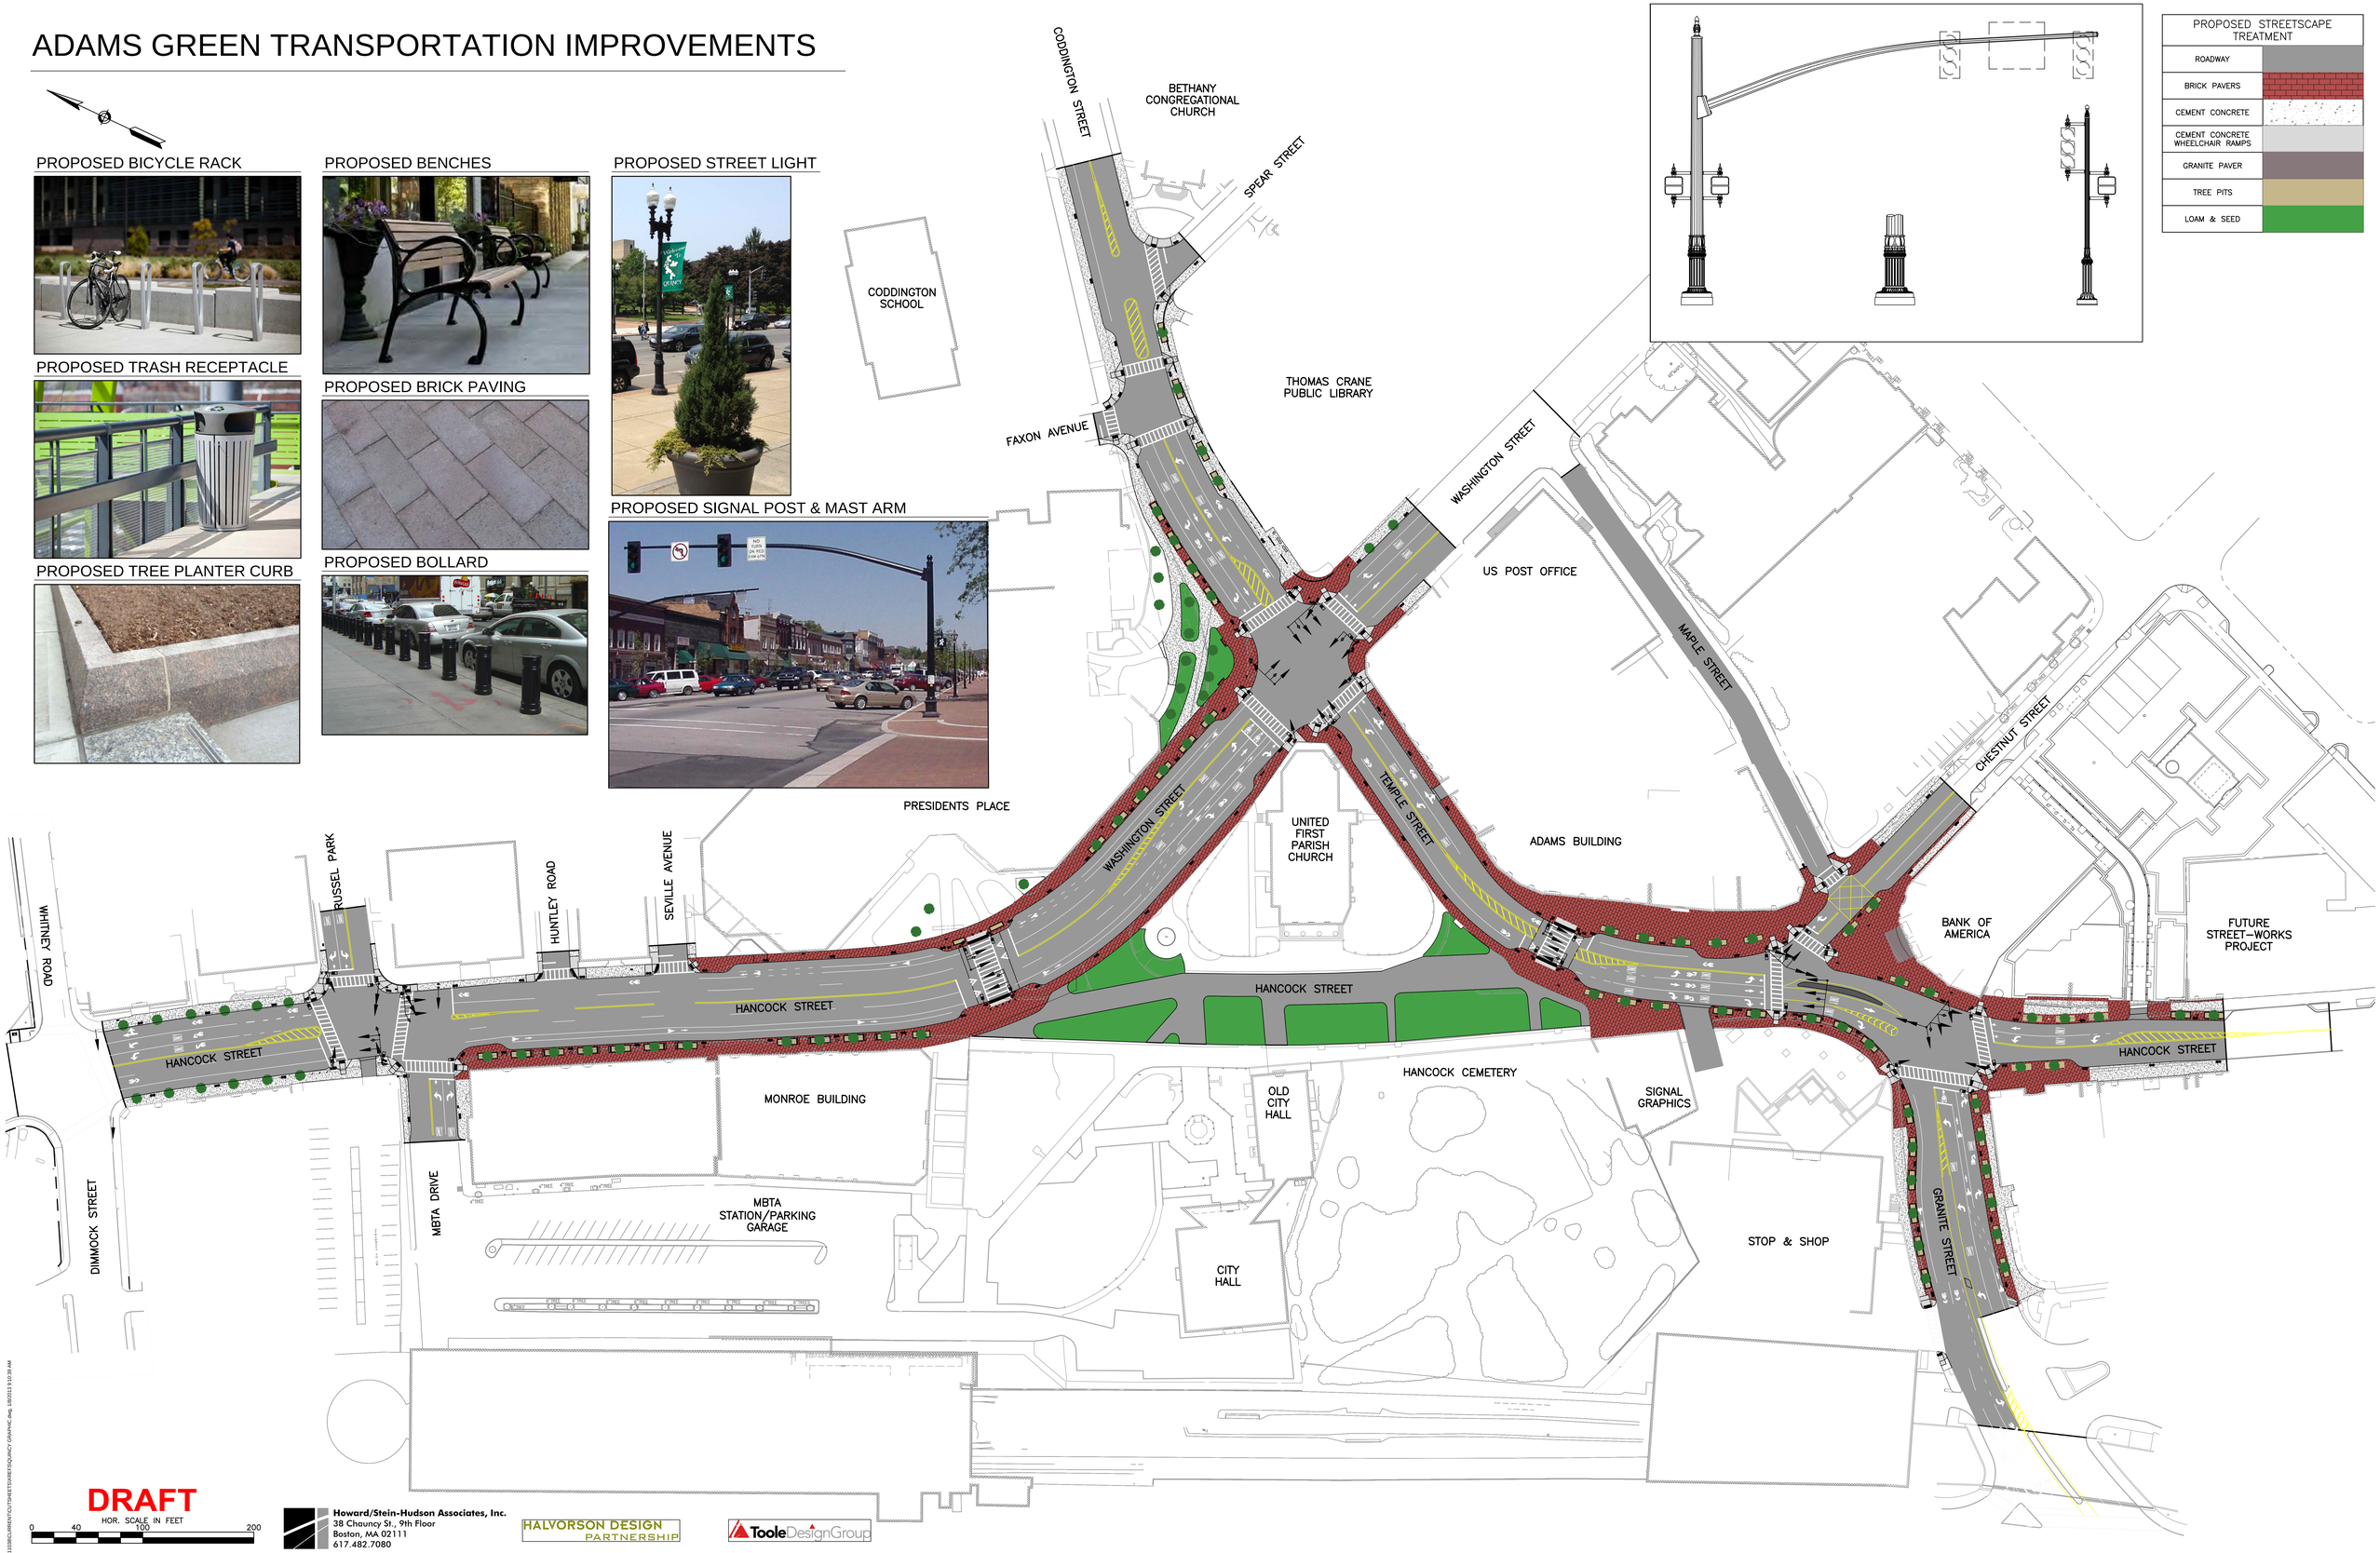

DRAFT

HOR. SCALE IN FEET
0 40 100 200

Howard/Stein-Hudson Associates, Inc.
38 Chauncy St., 9th Floor
Boston, MA 02111
617.482.7080

HALVORSON DESIGN PARTNERSHIP

ToolesDesignGroup

L:\1100\BIC\GREEN\TC\TSHEETS\RETFSQUINCY GRAPHIC.dwg, 1/8/2013 9:10:39 AM