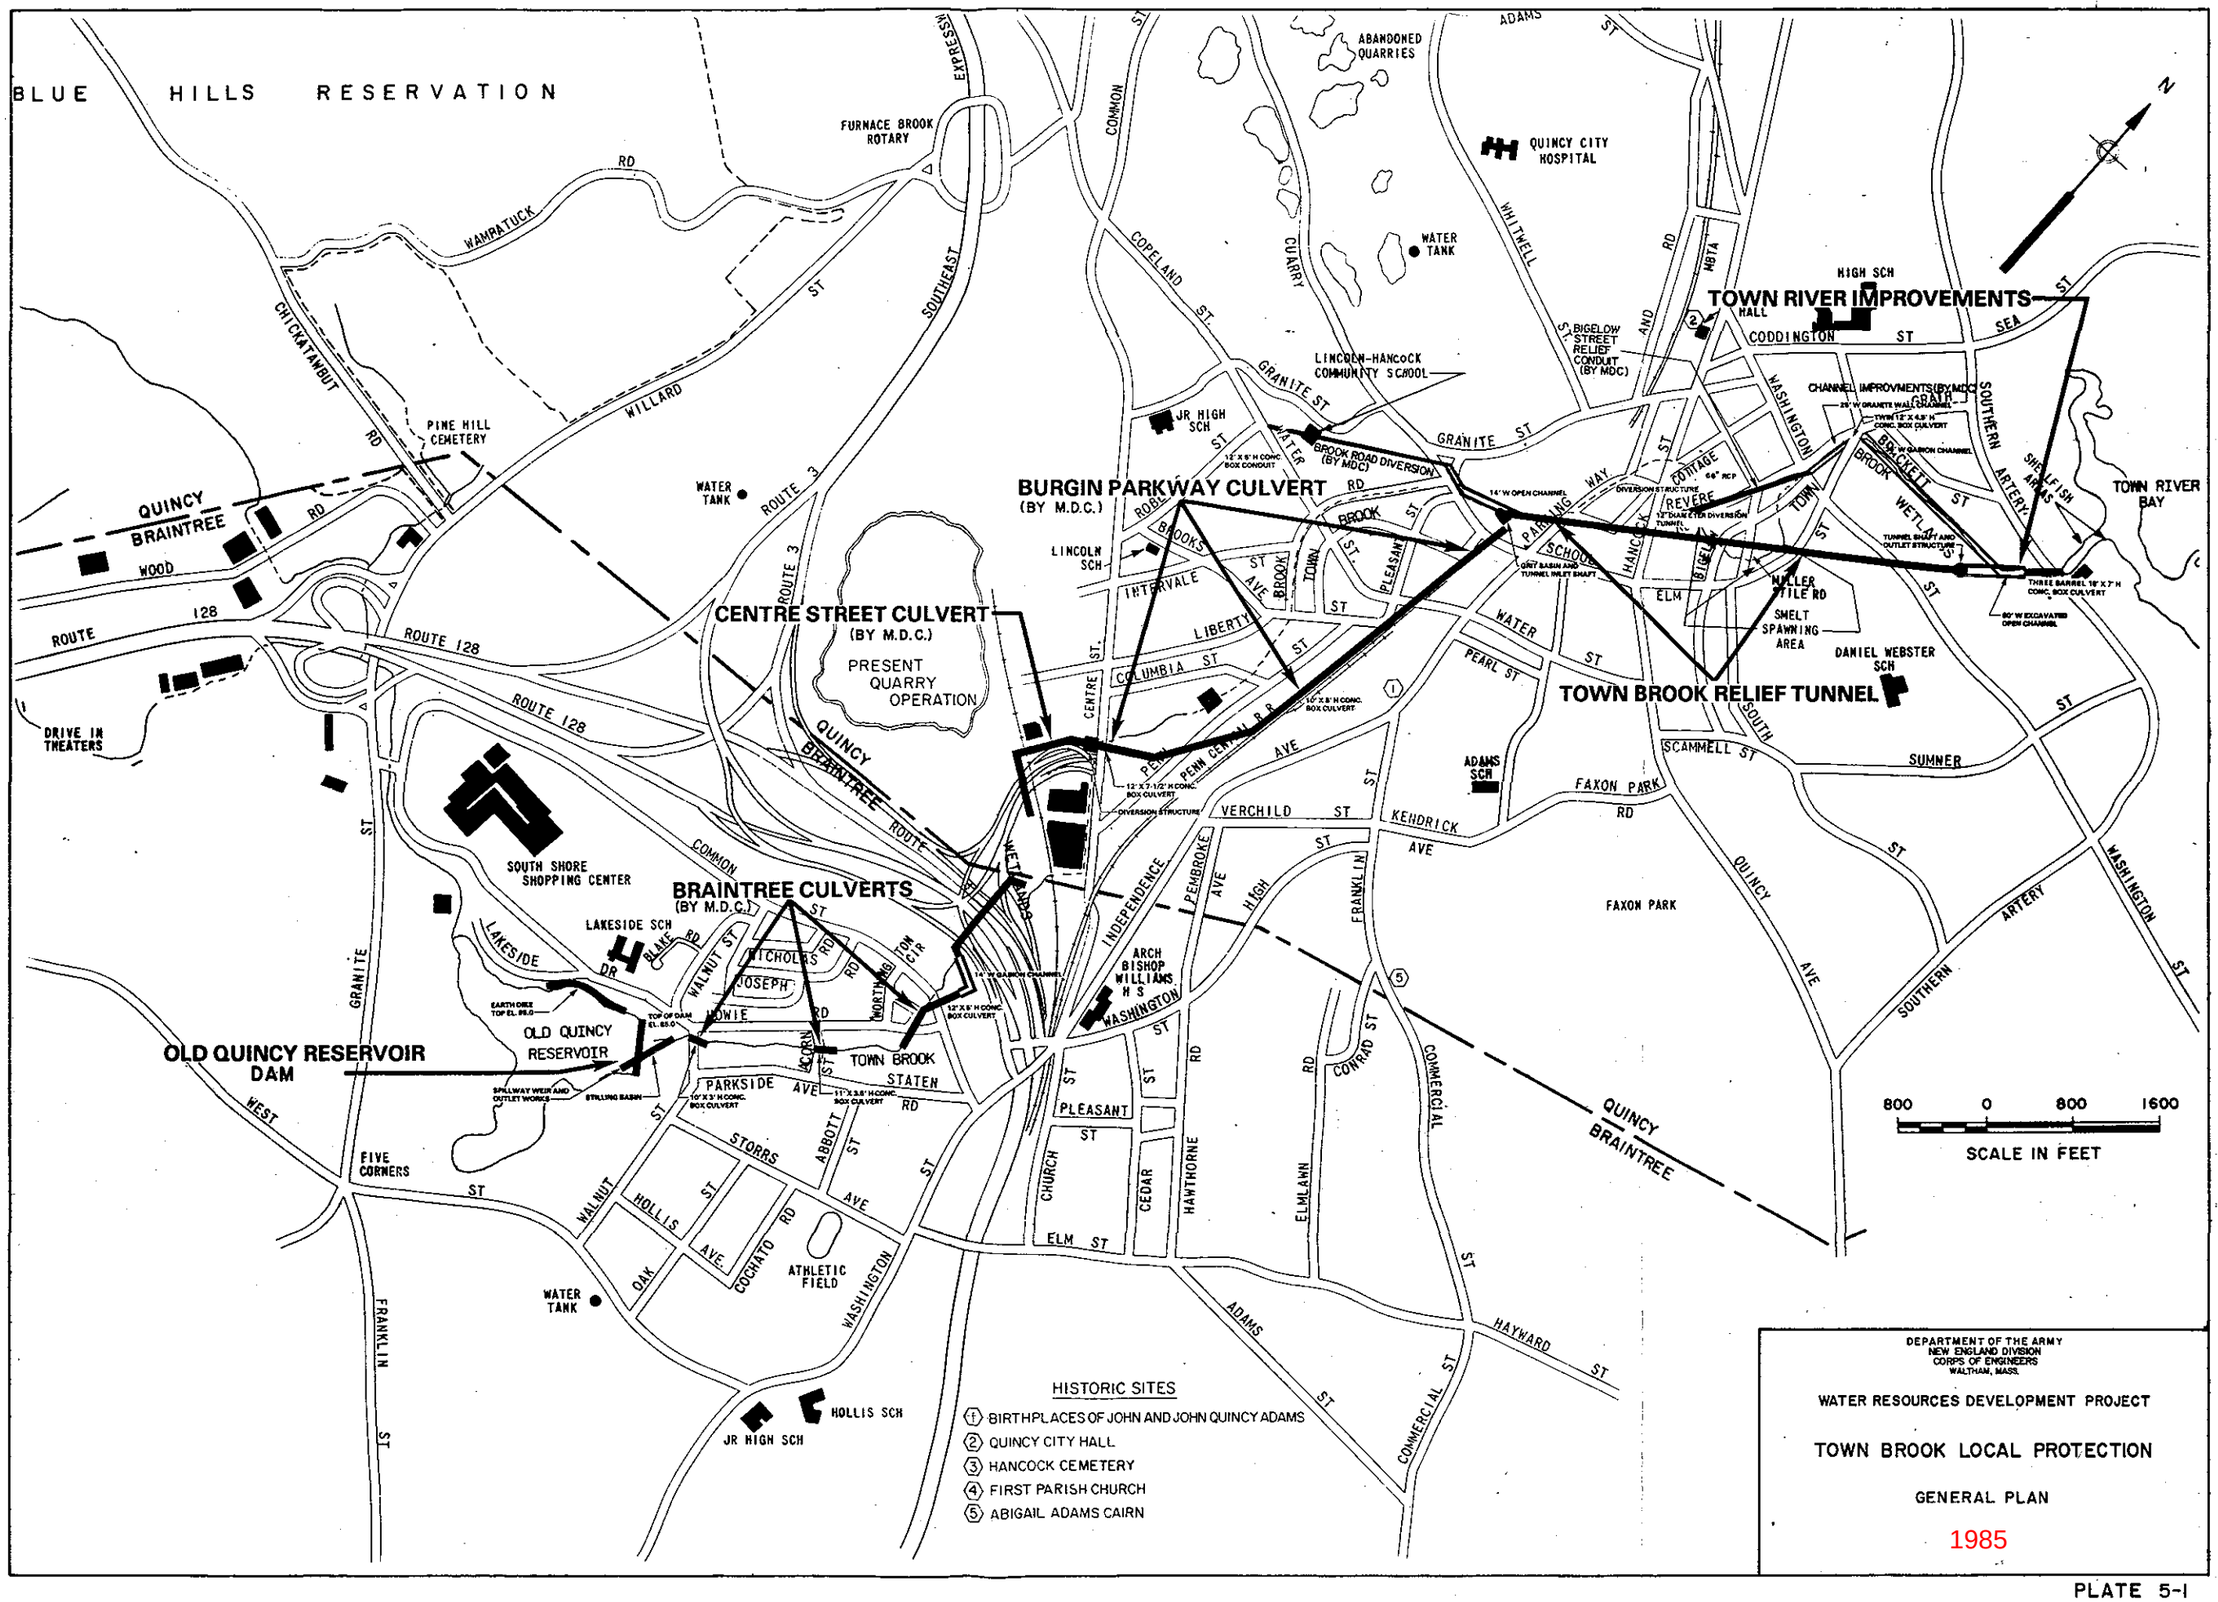
BLUE HILLS RESERVATION
FURNACE BROOK ROTARY
SOUTHEAST EXPRESSWAY
WAMPATUCK RD
CHICKATAWBUT RD
WILLARD ST
PINE HILL CEMETERY
QUINCY
BRAINTREE
WOOD RD
ROUTE 128
DRIVE IN THEATERS
ROUTE 3
WATER TANK
SOUTH SHORE SHOPPING CENTER
QUINCY BRAINTREE ROUTE
COMMON ST
GRANITE ST
WEST ST
FRANKLIN ST
FIVE CORNERS
LAKESIDE DR
LAKESIDE SCH
BLAKE RD
WALNUT ST
NICHOLAS RD
JOSEPH
LOWIE RD
OLD QUINCY RESERVOIR
OLD QUINCY RESERVOIR DAM
EARTH DIKE TOP EL. 98.0
TOP OF DAM EL. 85.0
SPILLWAY WEIR AND OUTLET WORKS
STILLING BASIN
PARKSIDE AVE
10' X 3' H CONC. BOX CULVERT
11' X 3.6' H CONC. BOX CULVERT
STORRS AVE
ABBOTT ST
ACORN ST
TOWN BROOK
STATEN RD
HOLLIS ST
HOLLIS AVE
OAK ST
COCHATO RD
ATHLETIC FIELD
WASHINGTON ST
JR HIGH SCH
HOLLIS SCH
BRAINTREE CULVERTS
(BY M.D.C.)
CENTRE STREET CULVERT
(BY M.D.C.)
PRESENT QUARRY OPERATION
BURGIN PARKWAY CULVERT
(BY M.D.C.)
LINCOLN SCH
INTERVALE AVE
LIBERTY ST
COLUMBIA ST
CENTRE ST
PENN CENTRAL R.R.
10' X 8' H CONC. BOX CULVERT
12' X 7.125' H CONC. BOX CULVERT
DIVERSION STRUCTURE
WETLANDS
COPELAND ST
COMMON ST
ABANDONED QUARRIES
QUARRY ST
WATER TANK
JR HIGH SCH
12' X 8' H CONC. BOX CONDUIT
WATER ST
ROBBINS ST
BROOKS ST
BROOK ST
TOWN ST
PLEASANT ST
BROOK ROAD DIVERSION (BY MDC)
LINCOLN-HANCOCK COMMUNITY SCHOOL
GRANITE ST
14' W OPEN CHANNEL
JOINT BASIN AND TUNNEL INLET SHAFT
PARKING WAY
SCHOOL ST
HANCOCK ST
BIGELOW ST
ELM ST
WATER ST
PEARL ST
VERCHILD ST
INDEPENDENCE AVE
PEMBROKE AVE
HIGH ST
ARCH BISHOP WILLIAMS H S
WASHINGTON ST
PLEASANT ST
CHURCH ST
CEDAR ST
HAWTHORNE RD
ELM ST
ADAMS ST
ELMLAWN RD
CONRAD ST
COMMERCIAL ST
HAYWARD ST
FRANKLIN ST
KEHDRICK AVE
ADAMS SCH
FAXON PARK RD
FAXON PARK
SCAMMELL ST
SOUTH ST
SUMNER ST
QUINCY AVE
SOUTHERN ARTERY
WASHINGTON ST
QUINCY BRAINTREE
QUINCY CITY HOSPITAL
WHITNEY ST
ADAMS ST
BIGELOW STREET RELIEF CONDUIT (BY MDC)
HIGH SCH
HALL
CODDINGTON ST
SEA ST
TOWN RIVER IMPROVEMENTS
CHANNEL IMPROVMENTS (BY MDC) (GRAD)
25' W GRANITE WALL (REGRADED)
TWIN 12' X 6.8' H CONC. BOX CULVERT
25' W GABION CHANNEL
WASHINGTON ST
COTTAGE ST
REVERE ST
TOWN BROOK
BROOK ST
WETLANDS
SHELLFISH AREAS
TOWN RIVER BAY
DIVERSION STRUCTURE
66" RCP
12' DIAM. CIR. DIVERSION TUNNEL
TUNNEL SHAFT AND OUTLET STRUCTURE
THREE BARREL 19' X 7' H CONC. BOX CULVERT
80' W EXCAVATED OPEN CHANNEL
MILLER TILE RD
SMELT SPAWNING AREA
DANIEL WEBSTER SCH
TOWN BROOK RELIEF TUNNEL
800 0 800 1600
SCALE IN FEET
HISTORIC SITES
1 BIRTHPLACES OF JOHN AND JOHN QUINCY ADAMS
2 QUINCY CITY HALL
3 HANCOCK CEMETERY
4 FIRST PARISH CHURCH
5 ABIGAIL ADAMS CAIRN
DEPARTMENT OF THE ARMY
NEW ENGLAND DIVISION
CORPS OF ENGINEERS
WALTHAM, MASS.
WATER RESOURCES DEVELOPMENT PROJECT
TOWN BROOK LOCAL PROTECTION
GENERAL PLAN
1985

PLATE 5-1